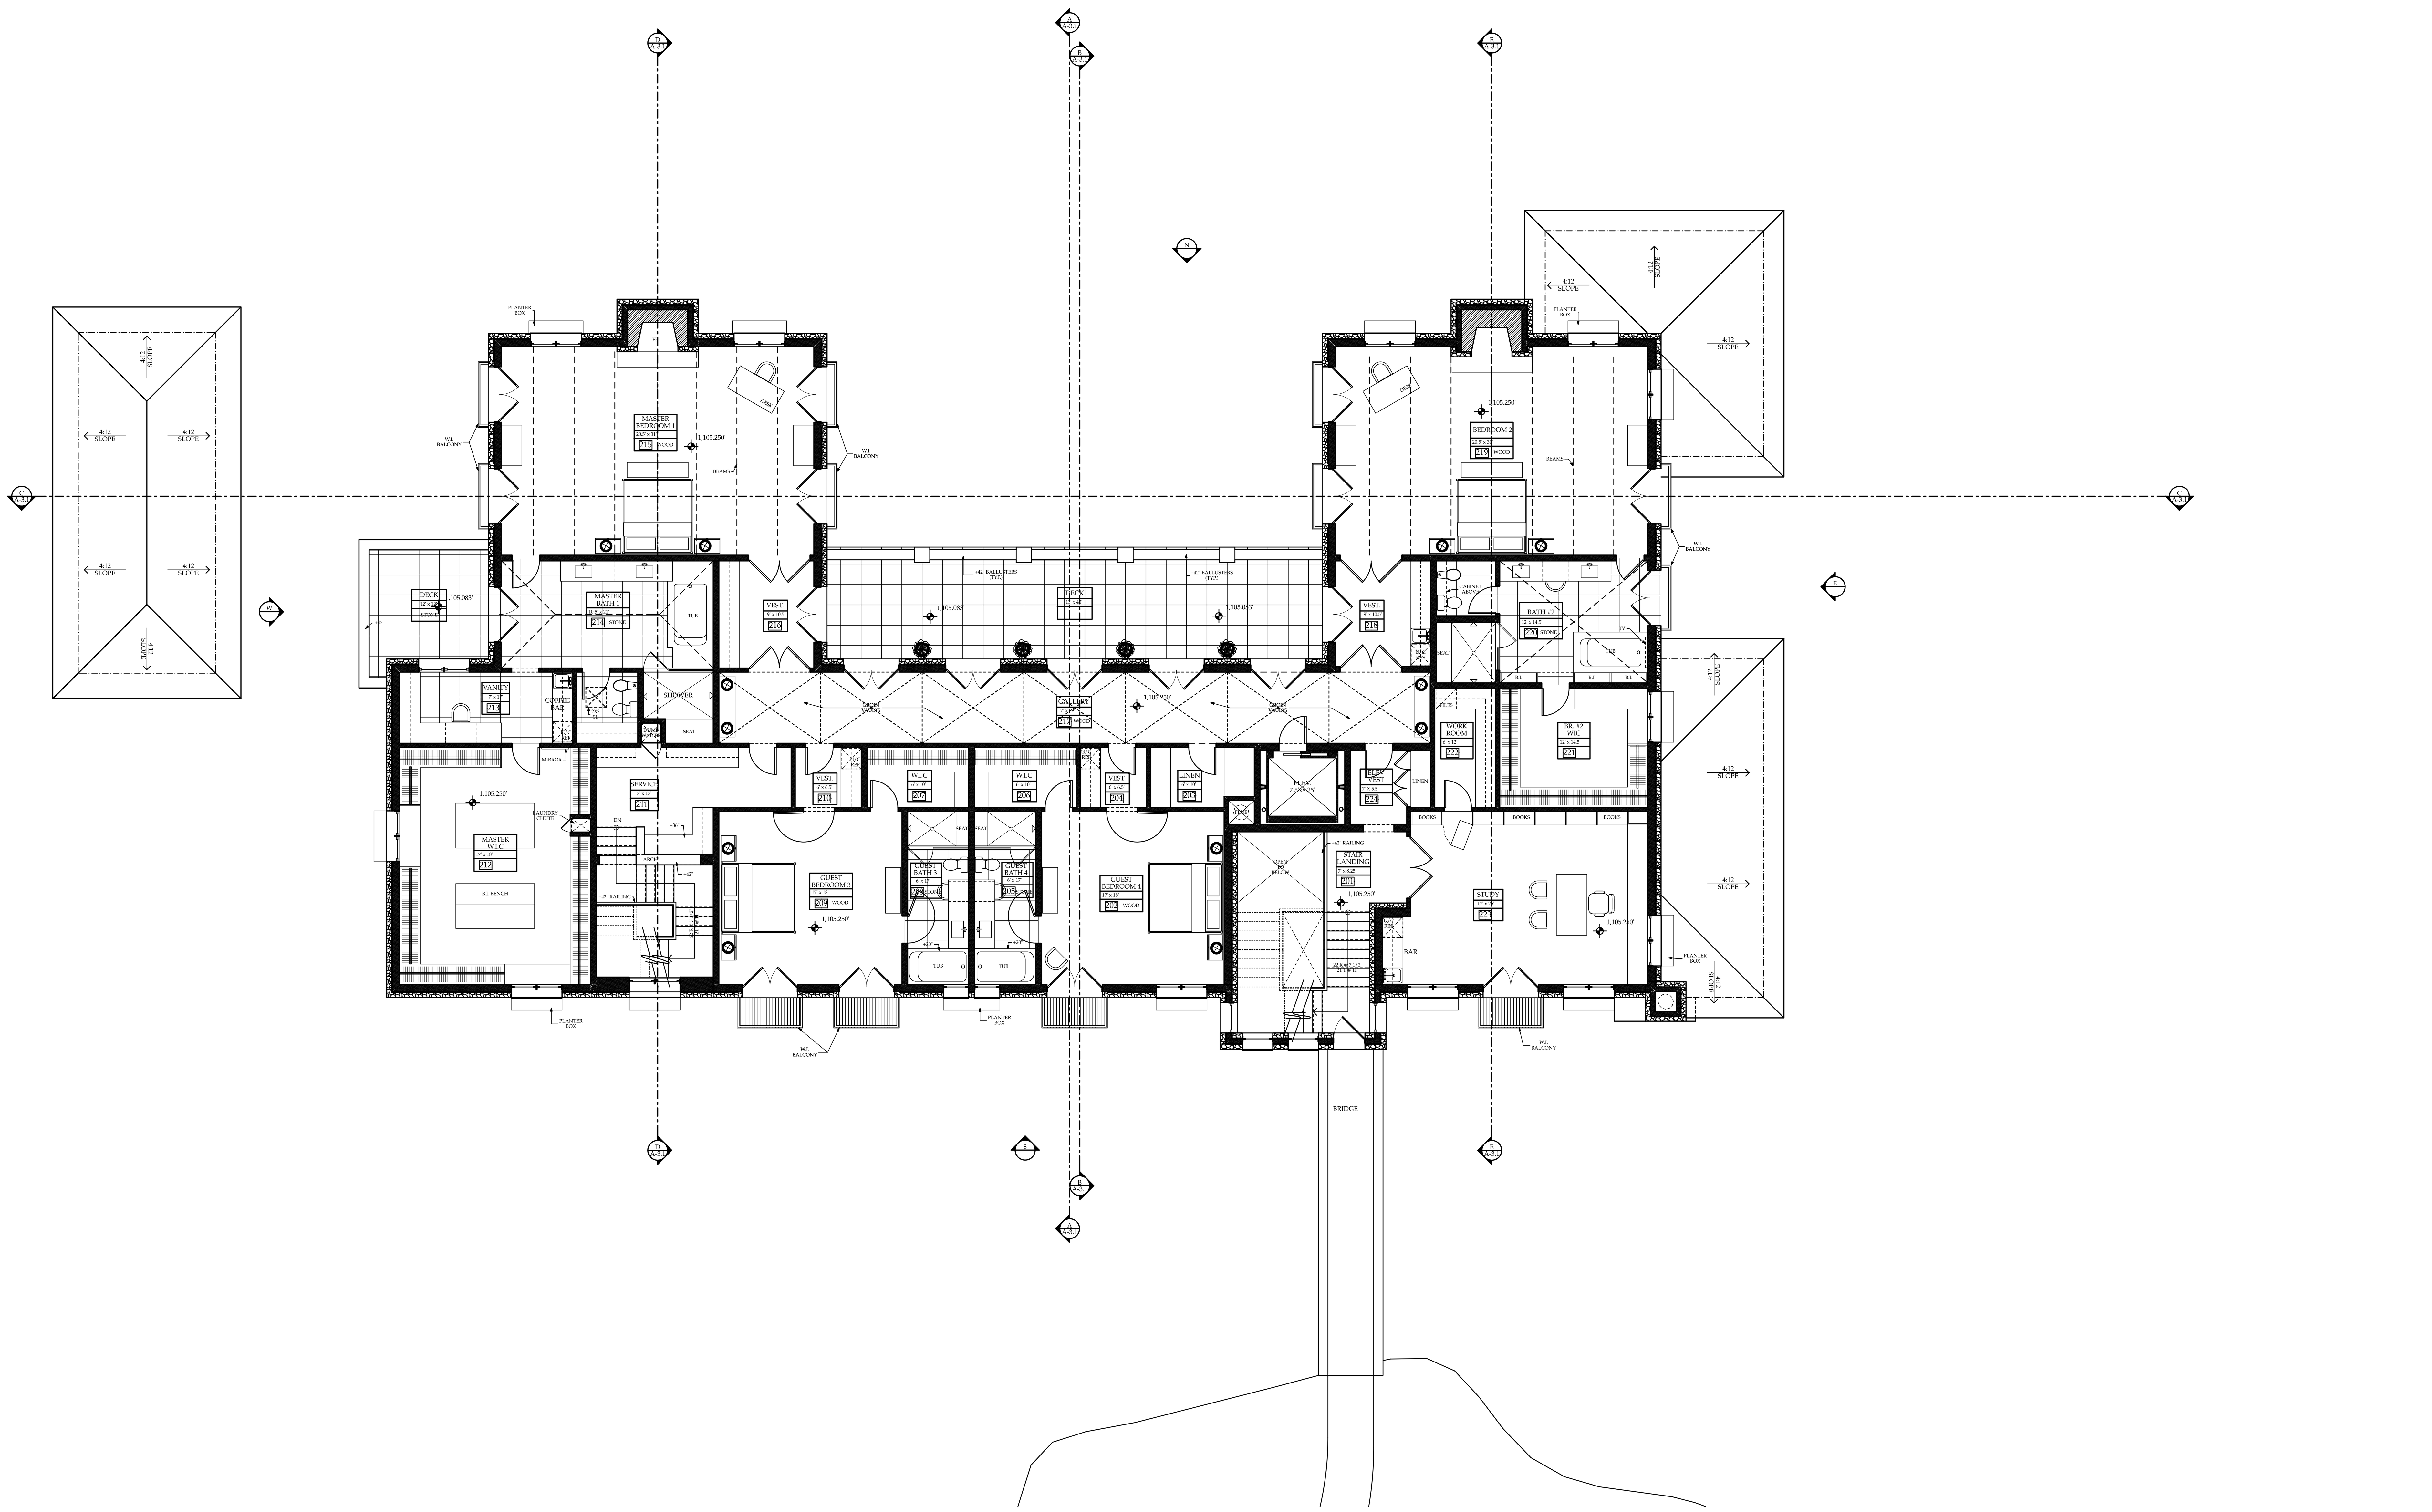

RANCHO DE CABALLOS

600 POTRERO RD.
HIDDEN VALLEY, CA 91361

THE DRAWINGS AND SPECIFICATIONS ARE THE PROPERTY AND COPYRIGHT OF THE ARCHITECT AND SHALL NOT BE USED ON ANY OTHER WORK EXCEPT BY WRITTEN AGREEMENT WITH THE ARCHITECT.

WRITTEN DIMENSIONS SHALL BE VERIFIED ON THE JOB SITE. DISCREPANCIES SHALL BE BROUGHT TO THE ATTENTION OF THE ARCHITECT PRIOR TO THE COMMENCEMENT OF ANY WORK.

NO	DATE	ISSUE

BURDGE & ASSOCIATES ARCHITECTS, INC.

MALIBU
SUN VALLEY LOS CABOS

21235 PACIFIC COAST HWY.
MALIBU, CA 90265
TEL. 310-456-5905

21 COMET LANE, UNIT C
HAILEY, ID. 83333
TEL: 208-495-3228
FAX: 208-899-8046

DESCRIPTION:

SECOND FLOOR PLAN @
MAIN HOUSE

PROJECT	600 POTRERO RESIDENCE
DATE	PLOT DATE: 7/25/11
SCALE	1/8"=1'-0"
DRAWN BY	D.W.B., J.I., H.B.,

DRAWING NO.
A-1.3
OF